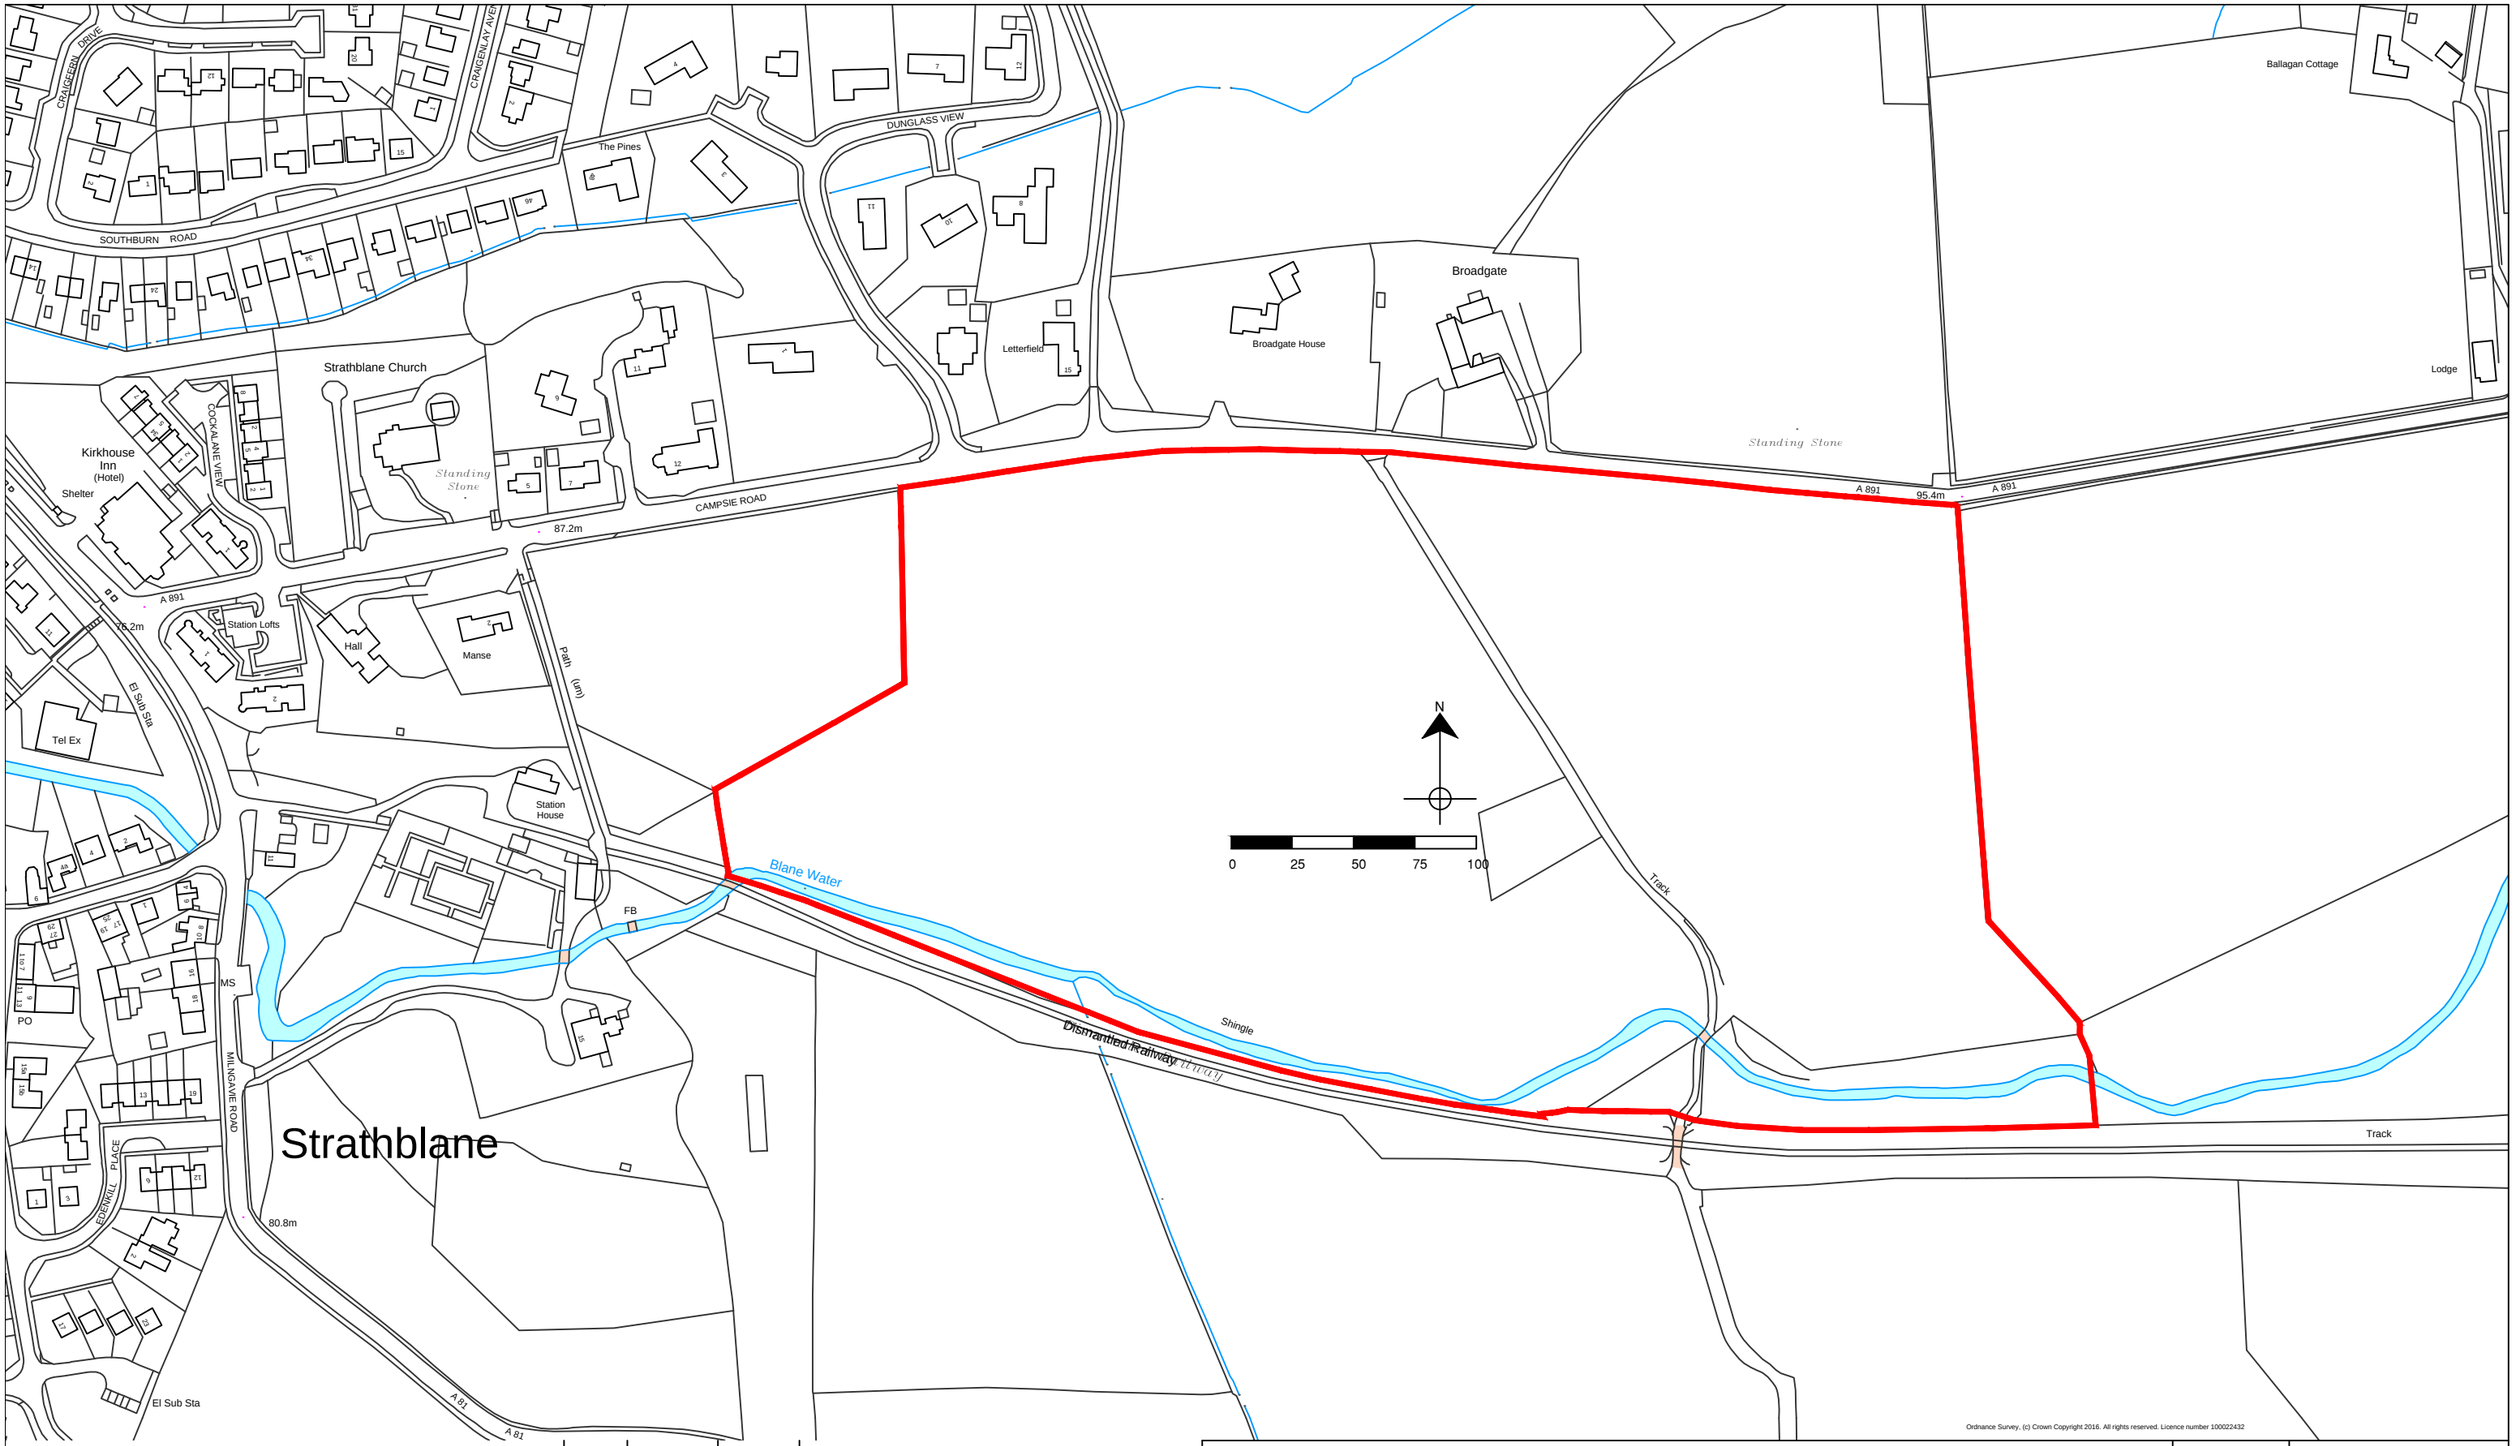

Ordnance Survey, (c) Crown Copyright 2016. All rights reserved. Licence number 100022432

GLADMAN
2 Eliburn Office Park, Eliburn
Livingston, West Lothian
EH54 6GR
T: 01506 424920
F: 01506 424921
www.gladman.co.uk

Rev	Date	By	Revision notes
A	30.09.16	AC	SE boundary amended

Status: **Preliminary**

Project: **Land South of Campsie Road, Strathblane**

Title: **Site Location Plan**

Drawn by: AC

Issue date: 02.08.16

Scale(s): 1:2,500 @ A3

Drawing No: S030.ST01.001